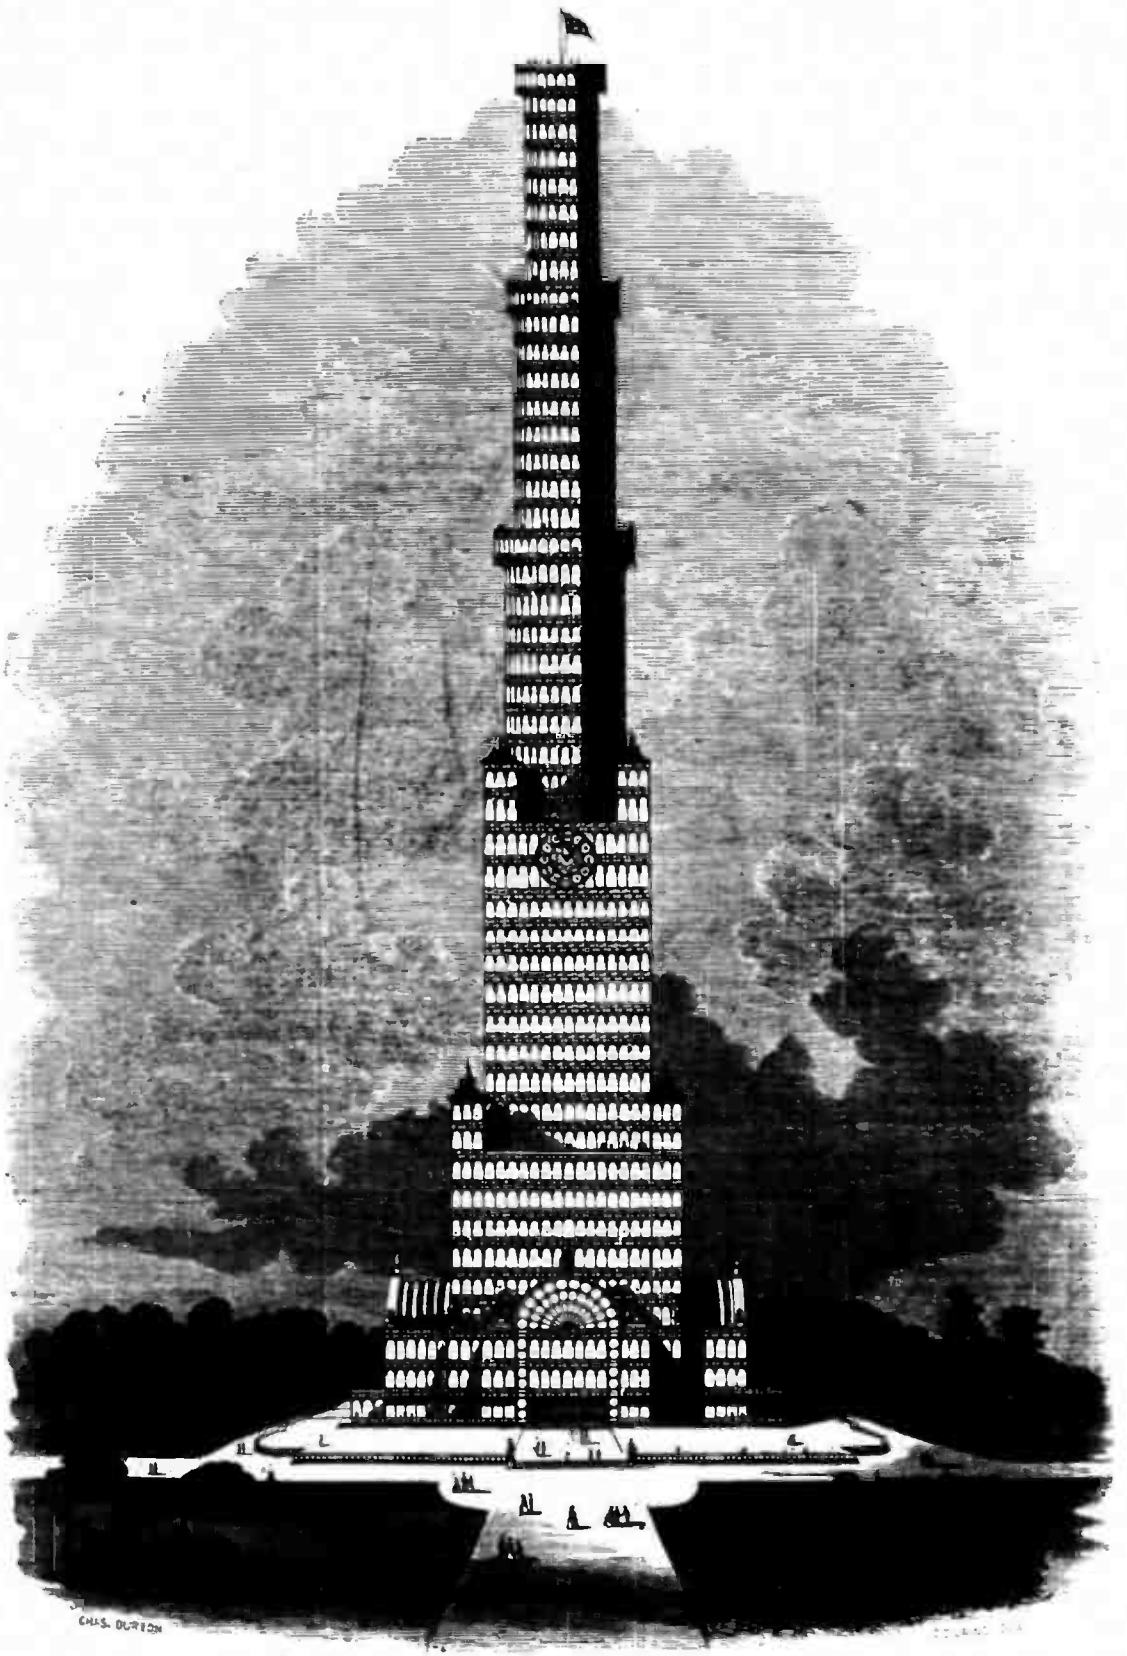

DESIGN FOR THE CONVERSION OF THE EXHIBITION-BUILDING INTO A TOWER 1000 FEET HIGH.

By Mr. C. BURTON, Architect.

For info on OCR and PDF Compression visit our website